Furniture layout

Ground floor

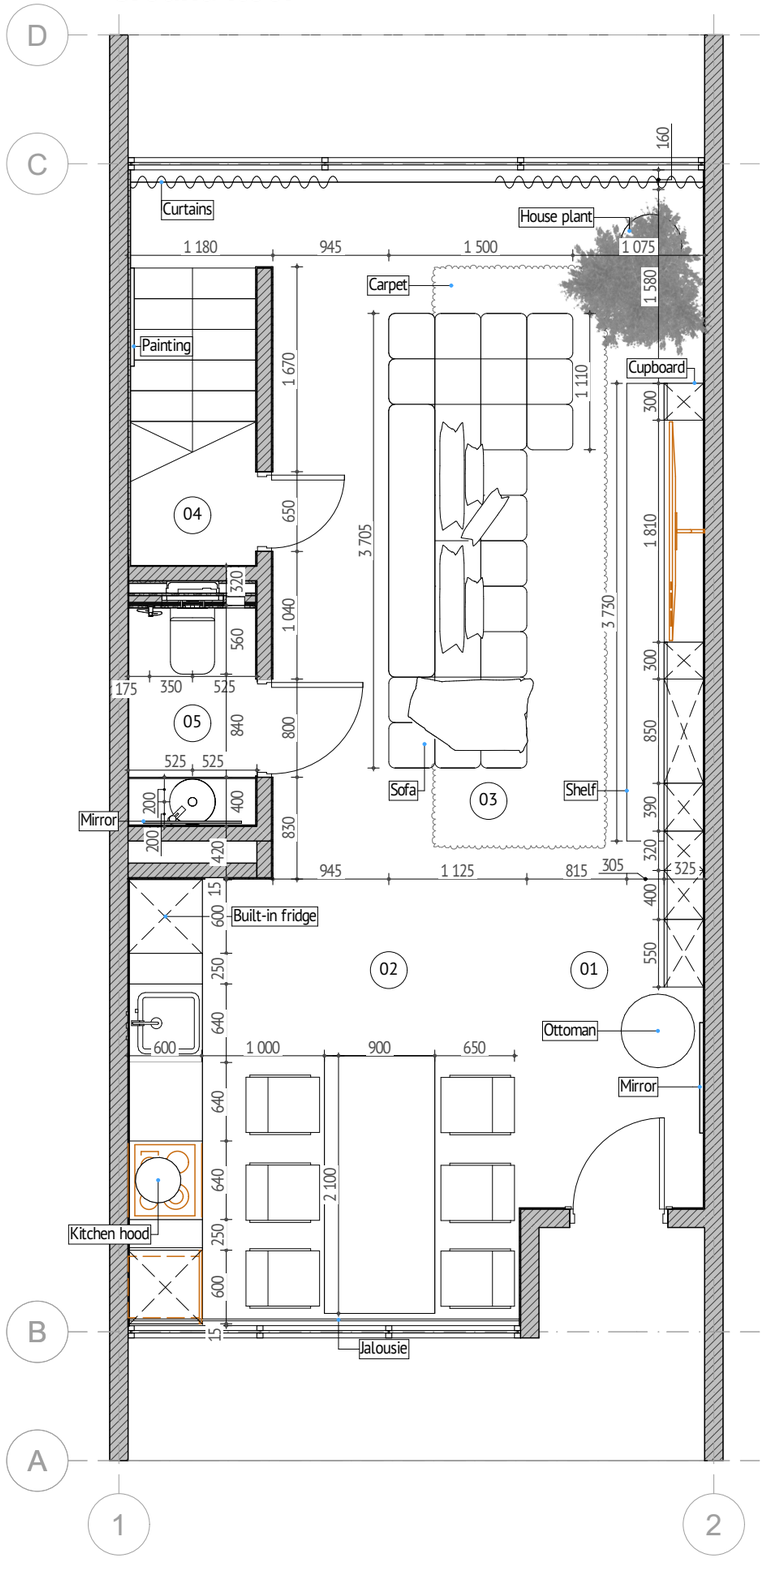

First floor

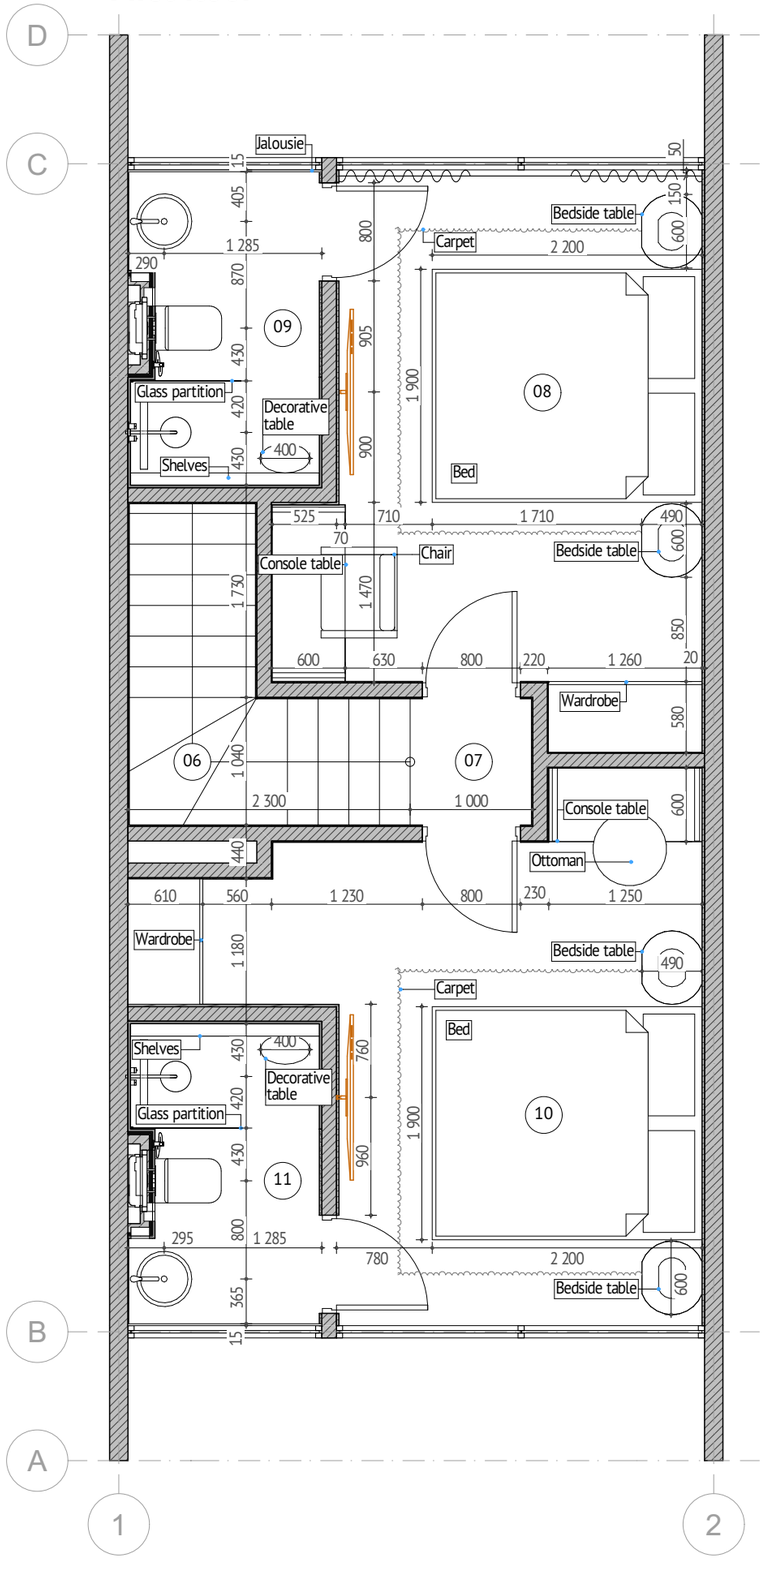

Premises specification		
№	Name	Area
ground floor		
01	Hallway	4,50
02	Kitchen	12,29
03	Hall	20,25
04	Stairs	2,55
05	Bathroom	2,10
		41,69 м²
first floor		
06	Stairs	2,77
07	Corridor	1,05
08	Bedroom 1	14,05
09	Bathroom 1	4,09
10	Bedroom 2	14,56
11	Bathroom 2	3,92
		40,44 м²
		82,13 м²

Note:

1. The contractor develops detailed drawings and coordinates the content and dimensions with the architect of the project.
2. All dimensions are design. Before ordering, manufacturing, installation of furniture, it is imperative to perform actual measurements.
3. The color and texture of the materials are agreed only on real samples.
4. Dimensions with * to be specified in fact.
5. In case of changes in dimensions or position in space, coordinate with the project architect.

Jungle

Furniture layout
Ground and first floor

Scale
1:50

Sheet
3.1

Architect:

SNAAR