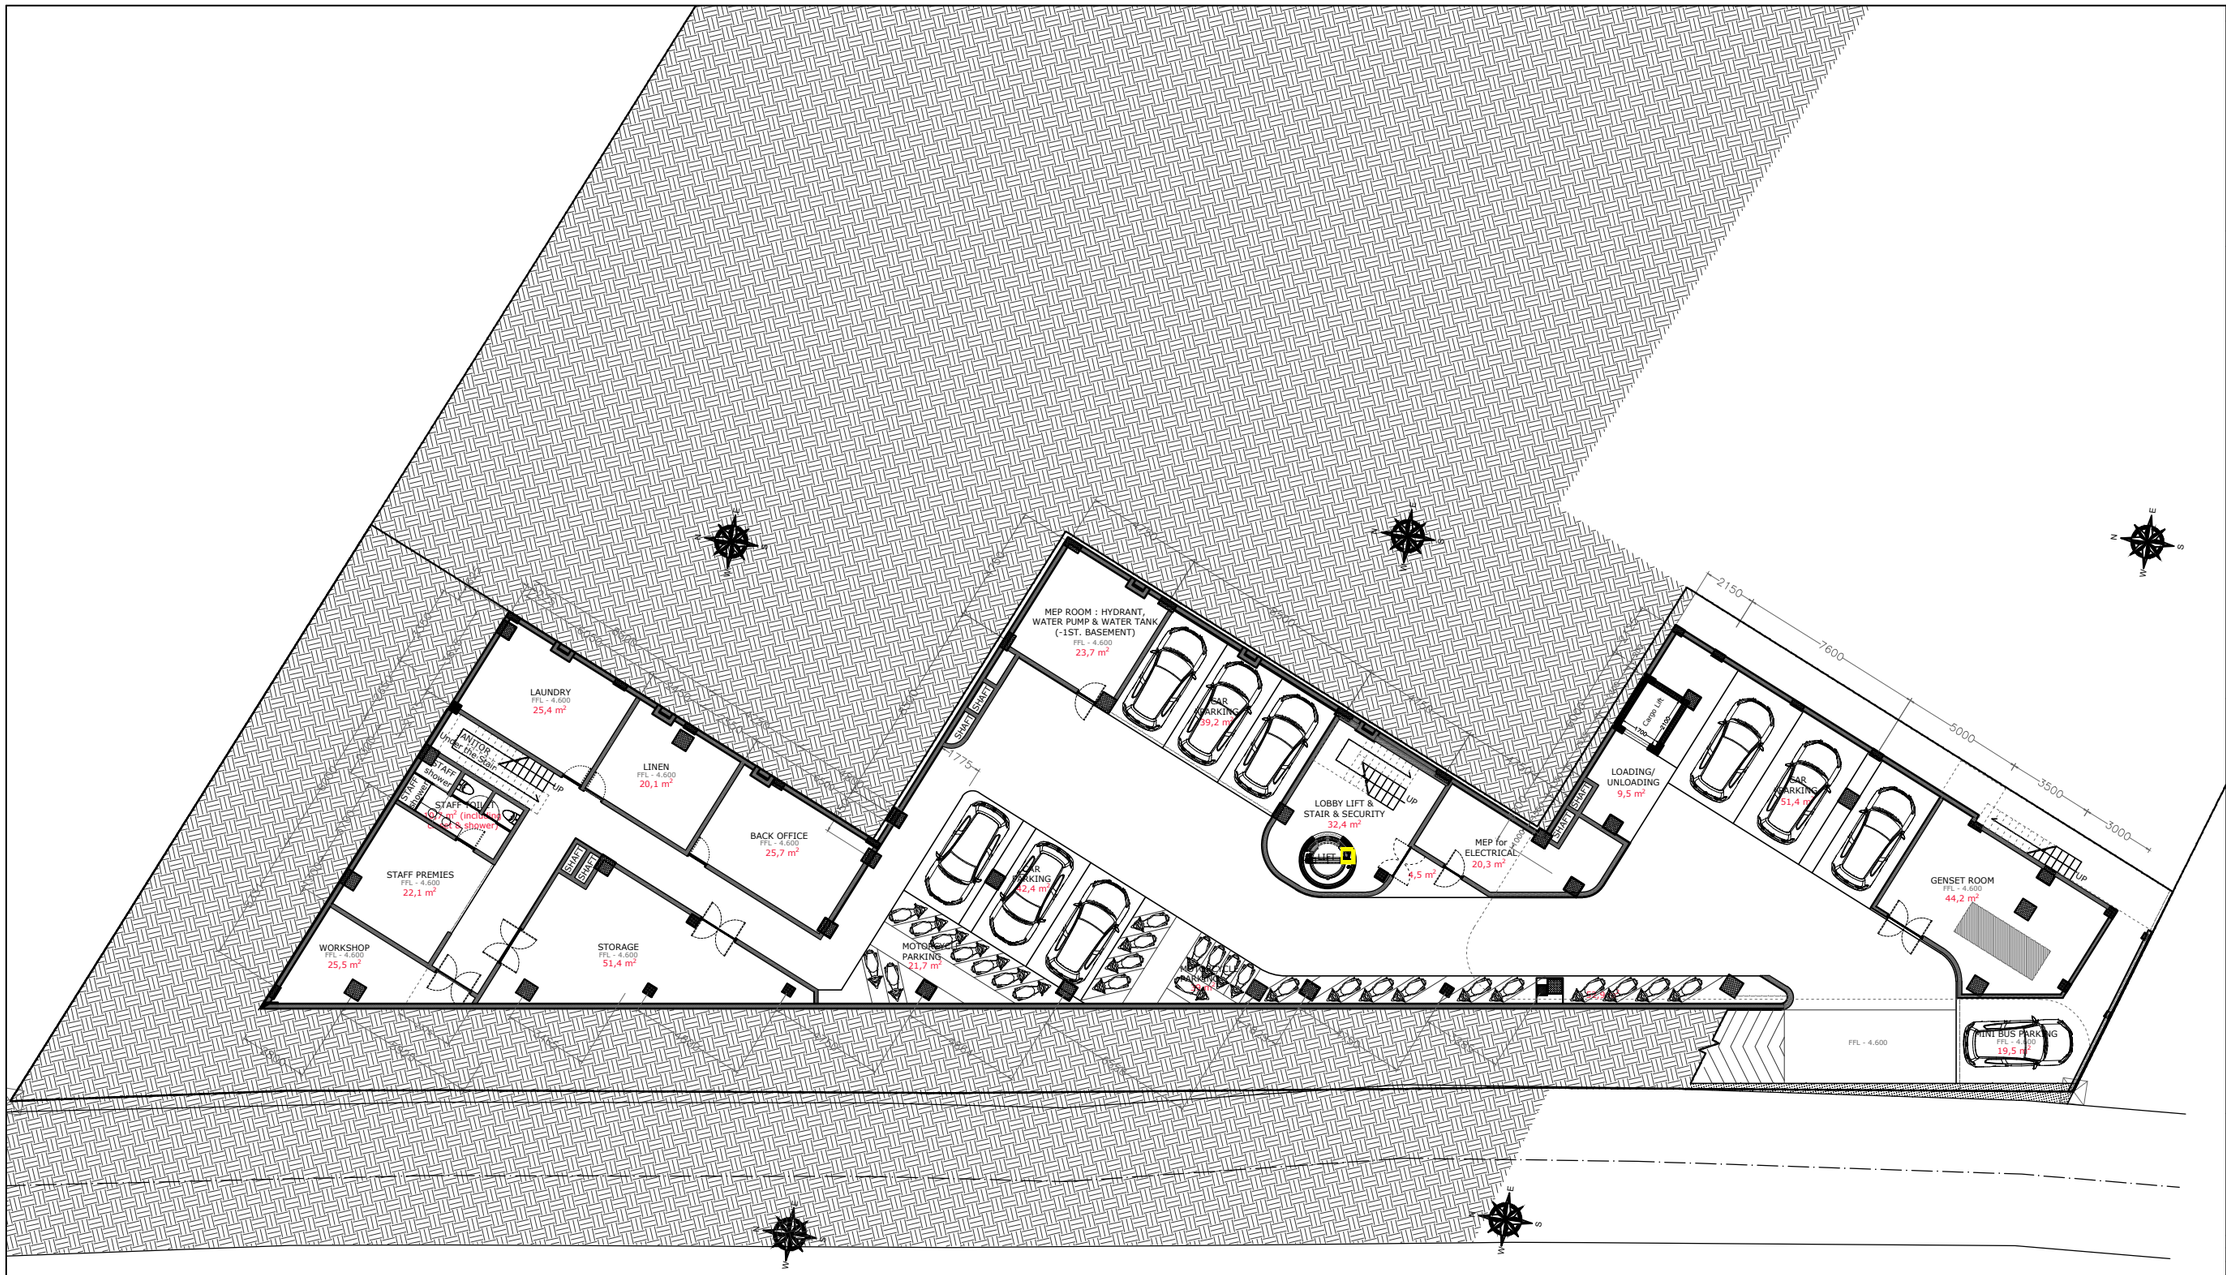

MELASTI ARCADE

BESEMENT FLOOR PLAN

1: 250

PROJECT

MELASTI ARCADE

UNGASAN BALI

CONSULTANTS

archimetriz

ARCHITECTURE, LIGHTING, & HARDSCAPE CONSULTANT

Jl. Gunung Soputan No. 78xx Lot3
Padangsambian-Denpasar - Bali
Telp. : -
Mobile : 081236122999
Email : project@archimetriz.com

C+S Engineer	: I Made Juniarta, ST
M+E Engineer	: Ir. IGN Bayu Putra, ST
Quantity surveyor	: Made Ediyana
3d Visualization	: Meta, Vanji, Dede, Dika

Note

This drawing is copyright. All design is the property of Archimetriz Architect and can not be used without their written permission.

All measurements and dimensions must be verified on site by the contractor prior to commencement of work. The Architect must be notified of any discrepancies.
All drawings are to be read in conjunction with other consultants drawings.
All dimensions are in metre unless otherwise noted.

Master Key / Note / Legend :

OWNER

VADYM & VASYL

UNGASAN

MARK	DATE	DESCRIPTION

PRINCIPAL ARCHITECT	Ar. Pt Swantara P, ST
PROJECT LEADER :	NP Diana Surya, ST
PROJECT ARCH :	Meta, Vanji, Dede
3D DESIGN DEVELOPMENT:	Meta, Vanji, Dede
DRAWN BY:	Meta, Vanji, Dede
CHK'D BY:	Ar. Pt Swantara P, ST
PROJECT NO:	-
CAD DWG FILE:	-
COPYRIGHT:	Archimetriz Architect

SHEET TITLE

MELASTI ARCADE
BASEMENT FLOOR PLAN
-

SCALE	1 : 250
DRAW NO	A.01.03
DATE	-
UPDATE :-	

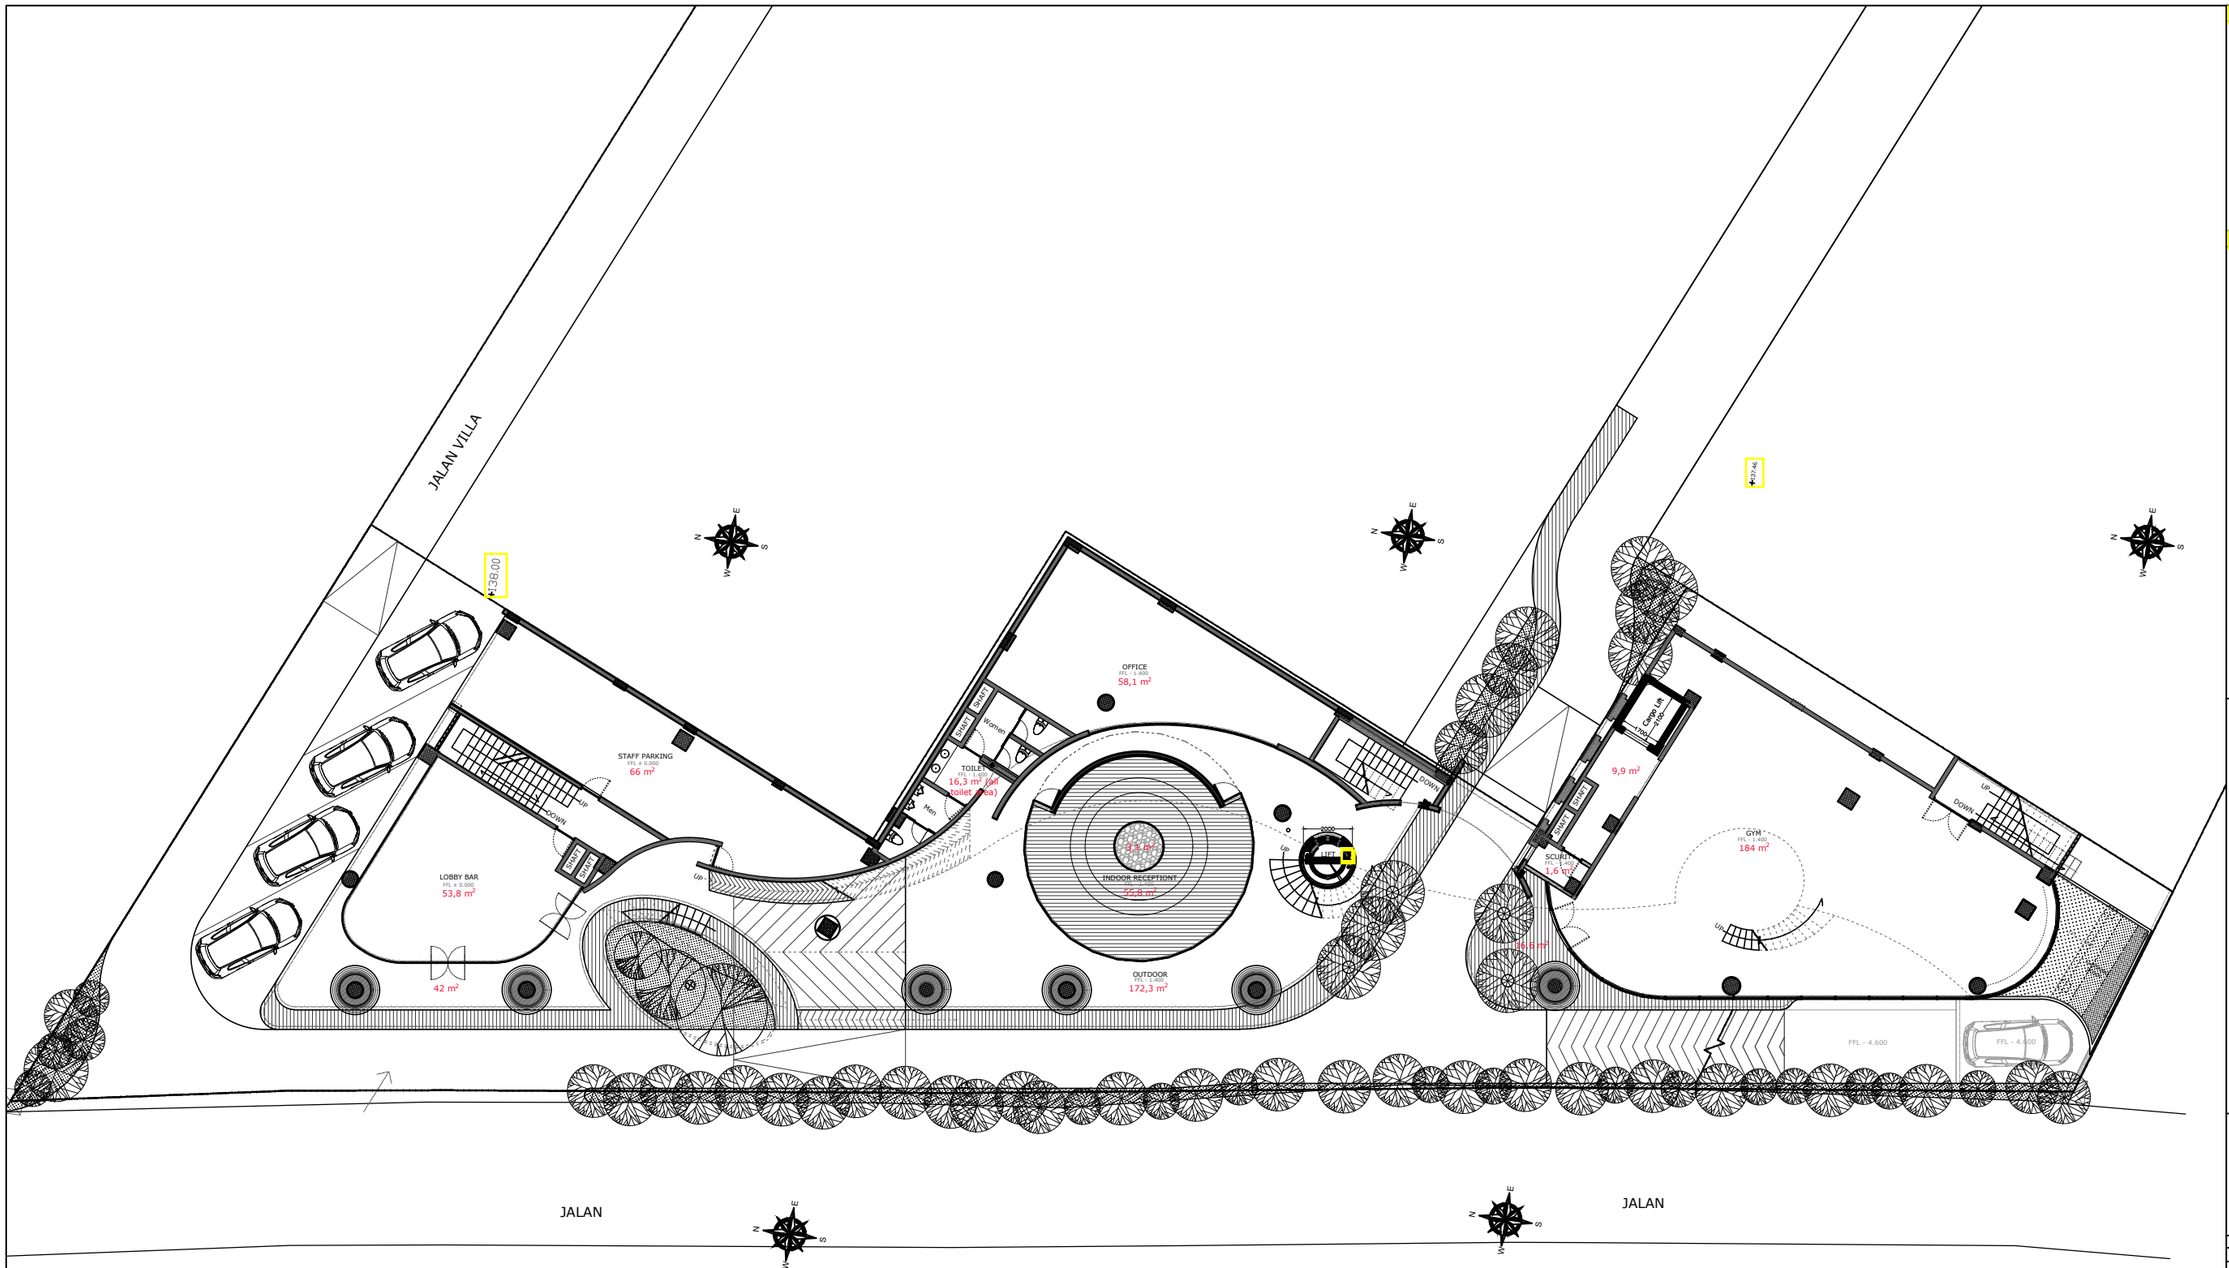

TOTAL AREA : 795.0 m²

Total Lobby Bar
Area = 53.8 m²

Total Indoor
Reception Area
= 55.8 m²

Total Gym Area
(Ground + Mezzanine)
= 346.1 m²

MELASTI ARCADE

GROUND FLOOR PLAN

1: 250

PROJECT

MELASTI
ARCADE

UNGASAN
BALI

CONSULTANTS

archimetriz

ARCHITECTURE, LIGHTING, & HARDSCAPE CONSULTANT

Jl. Gunung Soputan No. 78xx Lot3
Padangsambian-Denpasar - Bali
Telp. : -
Mobile : 081236122999
Email : project@archimetriz.com
-

C+S Engineer : I Made Juniarta, ST

M+E Engineer : Ir. IGN Bayu Putra, ST

Quantity surveyor : Made Ediyana

3d Visualization : Meta, Vanji, Dede, Dika

Note

This drawing is copyright. All design is the property of Archimetriz Architect and can not be used without their written permission.

All measurements and dimensions must be verified on site by the contractor prior to commencement of work. The Architect must be notified of any discrepancies.
All drawings are to be read in conjunction with other consultants drawings.
All dimensions are in metre unless otherwise noted.

Master Key / Note / Legend :

OWNER

VADYM & VASYL

UNGASAN

MARK	DATE	DESCRIPTION

PRINCIPAL ARCHITECT : Ar. Pt Swantara P, ST
PROJECT LEADER : NP Diana Surya, ST
PROJECT ARCH : Meta, Vanji, Dede
3D DESIGN DEVELOPMENT: Meta, Vanji, Dede
DRAWN BY: Meta, Vanji, Dede
CHK'D BY: Ar. Pt Swantara P, ST
PROJECT NO: -
CAD DWG FILE: -
COPYRIGHT: Archimetriz Architect

SHEET TITLE

MELASTI ARCADE
GROUND FLOOR PLAN
-

SCALE 1 : 250
DRAW NO A.01.04
DATE -
UPDATE :-

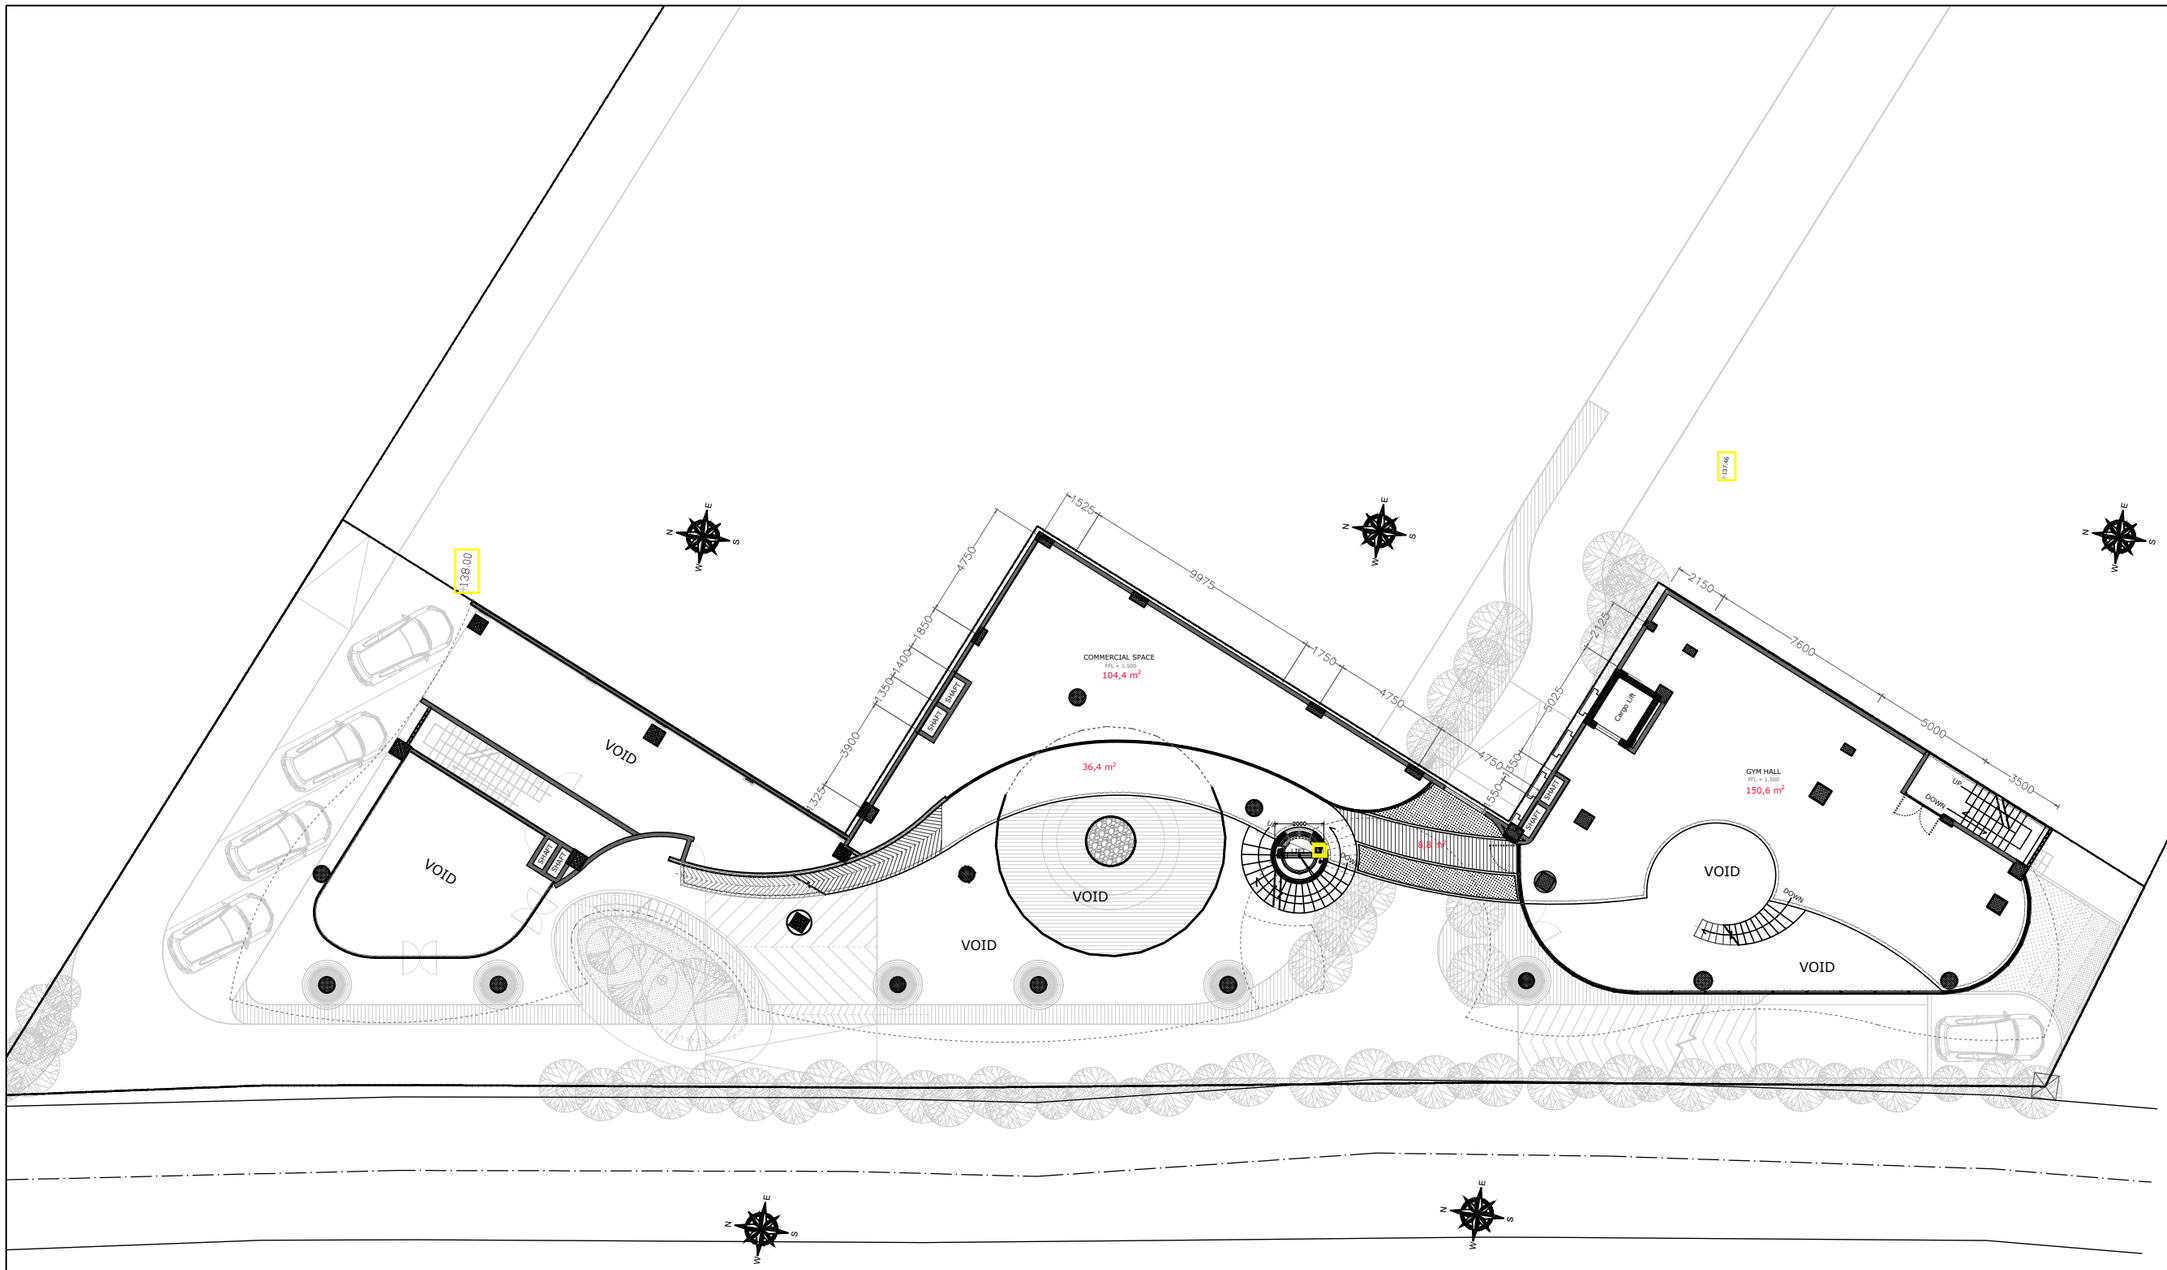

TOTAL AREA : 372.8 m²

Total Commercial
Space Area (including corridor)
= 140.0 m²

Total Gym Area
(Ground + Mezzanine)
= 346.1 m²

MELASTI ARCADE

MEZZANINE FLOOR PLAN

1: 250

PROJECT

MELASTI
ARCADE

UNGASAN
BALI

CONSULTANTS

archimetriz

ARCHITECTURE, LIGHTING, & HARDSCAPE CONSULTANT

Jl. Gunung Soputan No. 78xx Lot3
Padangsambian-Denpasar - Bali
Telp. : -
Mobile : 081236122999
Email : project@archimetriz.com
-

C+S Engineer	: I Made Juniarta, ST
M+E Engineer	: Ir. IGN Bayu Putra, ST
Quantity surveyor	: Made Ediyana
3d Visualization	: Meta, Vanji, Dede, Dika

Note

This drawing is copyright. All design is the property of Archimetriz Architect and can not be used without their written permission.

All measurements and dimensions must be verified on site by the contractor prior to commencement of work. The Architect must be notified of any discrepancies.

All drawings are to be read in conjunction with other consultants drawings.

All dimensions are in metre unless otherwise noted.

Master Key / Note / Legend :

OWNER

VADYM & VASYL

UNGASAN

MARK	DATE	DESCRIPTION

PRINCIPAL ARCHITECT	Ar. Pt Swantara P, ST
PROJECT LEADER :	NP Diana Surya, ST
PROJECT ARCH :	Meta, Vanji, Dede
3D DESIGN DEVELOPMENT:	Meta, Vanji, Dede
DRAWN BY:	Meta, Vanji, Dede
CHK'D BY:	Ar. Pt Swantara P, ST
PROJECT NO:	-
CAD DWG FILE:	-
COPYRIGHT:	Archimetriz Architect

SHEET TITLE

MELASTI ARCADE
MEZZANINE FLOOR PLAN
-

SCALE	1 : 250
DRAW NO	A.01.05
DATE	-
UPDATE :-	

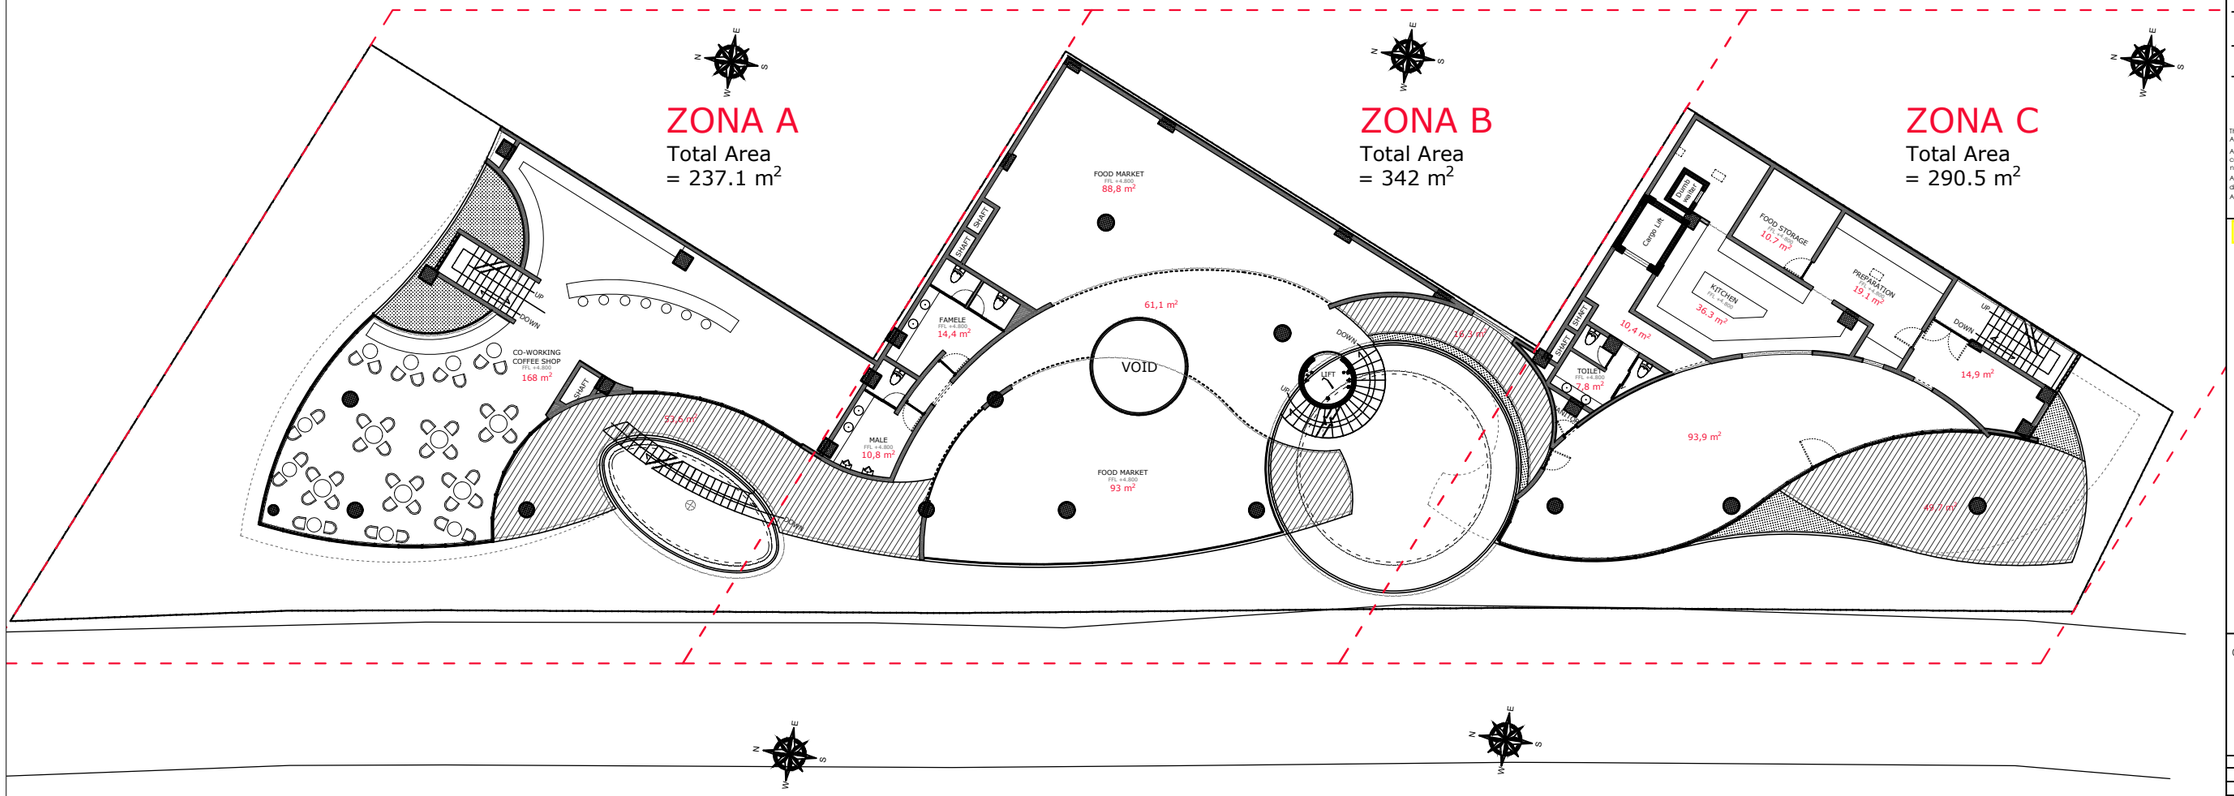

TOTAL AREA : 869.6 m2

MELASTI ARCADE

1ST FLOOR PLAN

1: 250

PROJECT

MELASTI ARCADE

UNGASAN BALI

CONSULTANTS

archimetriz

ARCHITECTURE, LIGHTING, & HARDSCAPE CONSULTANT

Jl. Gunung Soputan No. 78xx Lot3
Padangsambian-Denpasar - Bali
Telp. : -
Mobile : 081236122999
Email : project@archimetriz.com
-

C+S Engineer	: I Made Juniarta, ST
M+E Engineer	: Ir. IGN Bayu Putra, ST
Quantity surveyor	: Made Ediyana
3d Visualization	: Meta, Vanji, Dede, Dika

Note

This drawing is copyright. All design is the property of Archimetriz Architect and can not be used without their written permission.

All measurements and dimensions must be verified on site by the contractor prior to commencement of work. The Architect must be notified of any discrepancies.

All drawings are to be read in conjunction with other consultants drawings.

All dimensions are in metre unless otherwise noted.

Master Key / Note / Legend :

OWNER

VADYM & VASYL

UNGASAN

MARK	DATE	DESCRIPTION

PRINCIPAL ARCHITECT : Ar. Pt Swantara P, ST
PROJECT LEADER : NP Diana Surya, ST
PROJECT ARCH : Meta, Vanji, Dede
3D DESIGN DEVELOPMENT: Meta, Vanji, Dede
DRAWN BY: Meta, Vanji, Dede
CHK'D BY: Ar. Pt Swantara P, ST
PROJECT NO: -
CAD DWG FILE: -
COPYRIGHT: Archimetriz Architect

SHEET TITLE

MELASTI ARCADE
1ST. FLOOR PLAN
-

SCALE 1 : 250
DRAW NO -
DATE -
UPDATE :-

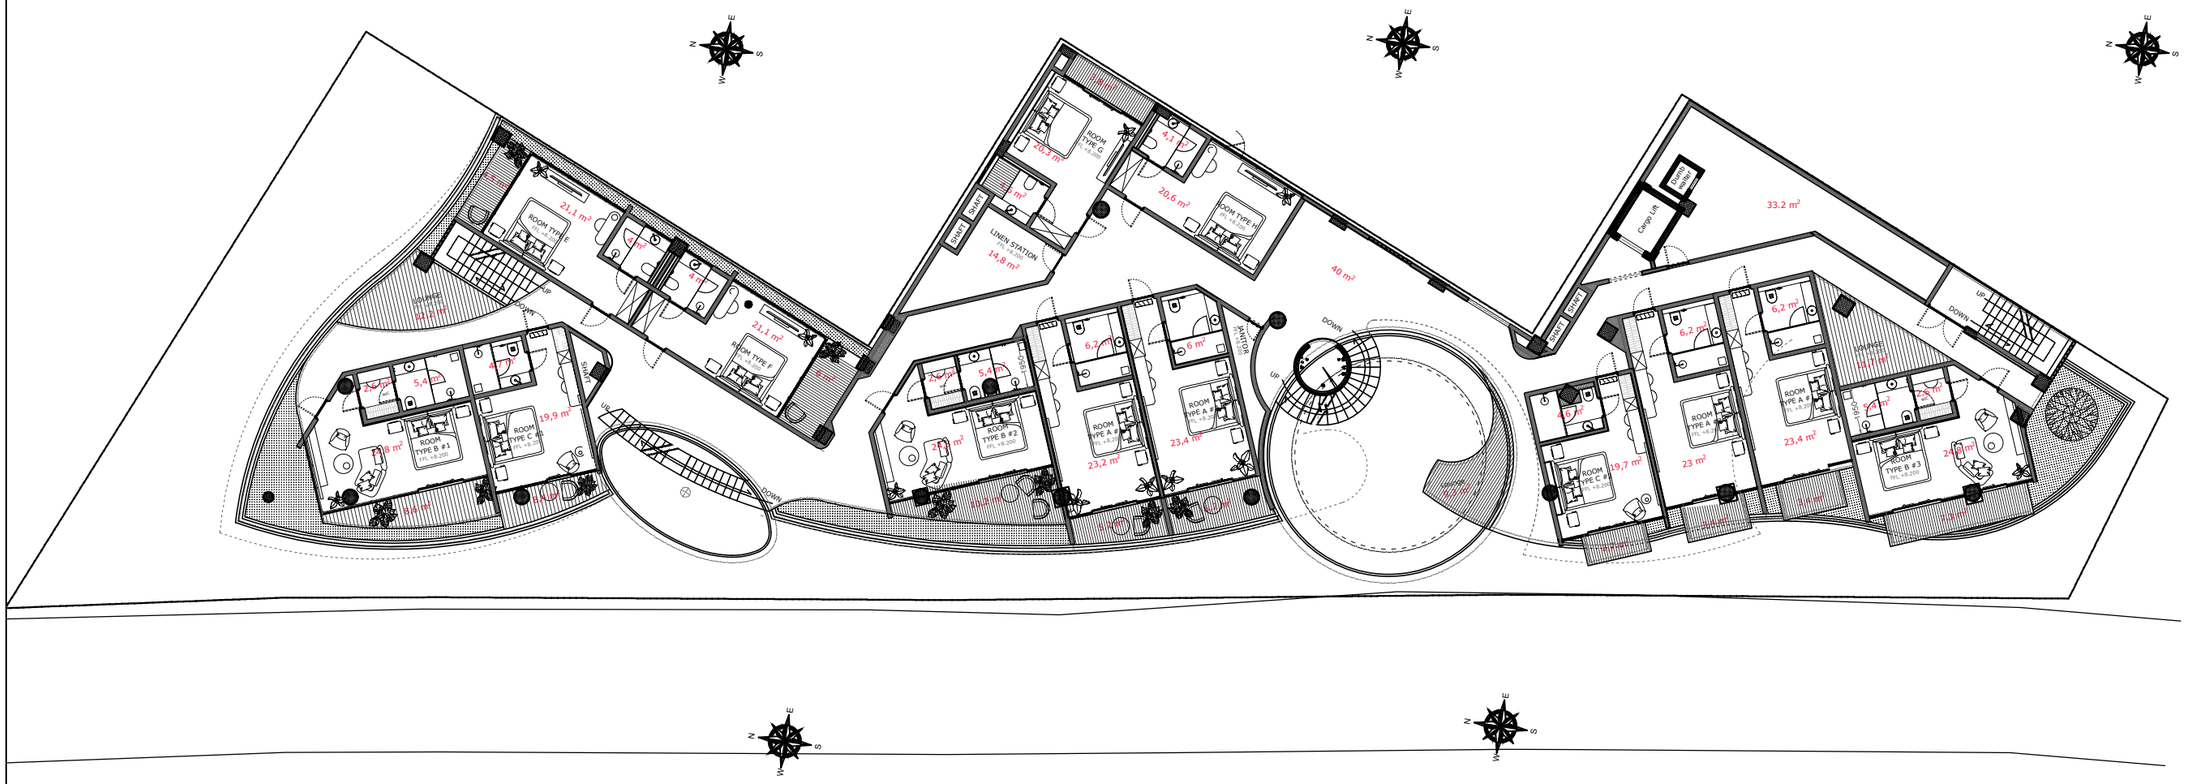

TOTAL AREA : 898.4 m²

MELASTI ARCADE

2ND FLOOR PLAN

1: 250

PROJECT

MELASTI
ARCADE

UNGASAN
BALI

CONSULTANTS

archimetriz

ARCHITECTURE, LIGHTING, & HARDSCAPE CONSULTANT

Jl. Gunung Soputan No. 78xx Lot3
Padangsambian-Denpasar - Bali
Telp. : -
Mobile : 081236122999
Email : project@archimetriz.com
-

C+S Engineer : I Made Juniarta, ST

M+E Engineer : Ir. IGN Bayu Putra, ST

Quantity surveyor : Made Ediyana

3d Visualization : Meta, Vanji, Dede, Dika

Note

This drawing is copyright. All design is the property of Archimetriz Architect and can not be used without their written permission.

All measurements and dimensions must be verified on site by the contractor prior to commencement of work. The Architect must be notified of any discrepancies.

All drawings are to be read in conjunction with other consultants drawings.

All dimensions are in metre unless otherwise noted.

Master Key / Note / Legend :

OWNER

VADYM & VASYL

UNGASAN

MARK	DATE	DESCRIPTION

PRINCIPAL ARCHITECT: Ar. Pt Swantara P, ST
PROJECT LEADER : NP Diana Surya, ST
PROJECT ARCH : Meta, Vanji, Dede
3D DESIGN DEVELOPMENT: Meta, Vanji, Dede
DRAWN BY: Meta, Vanji, Dede
CHK'D BY: Ar. Pt Swantara P, ST
PROJECT NO: -
CAD DWG FILE: -
COPYRIGHT: Archimetriz Architect

SHEET TITLE

MELASTI ARCADE
2ND. FLOOR PLAN
-

SCALE 1 : 250
DRAW NO A.01.07
DATE -
UPDATE :-

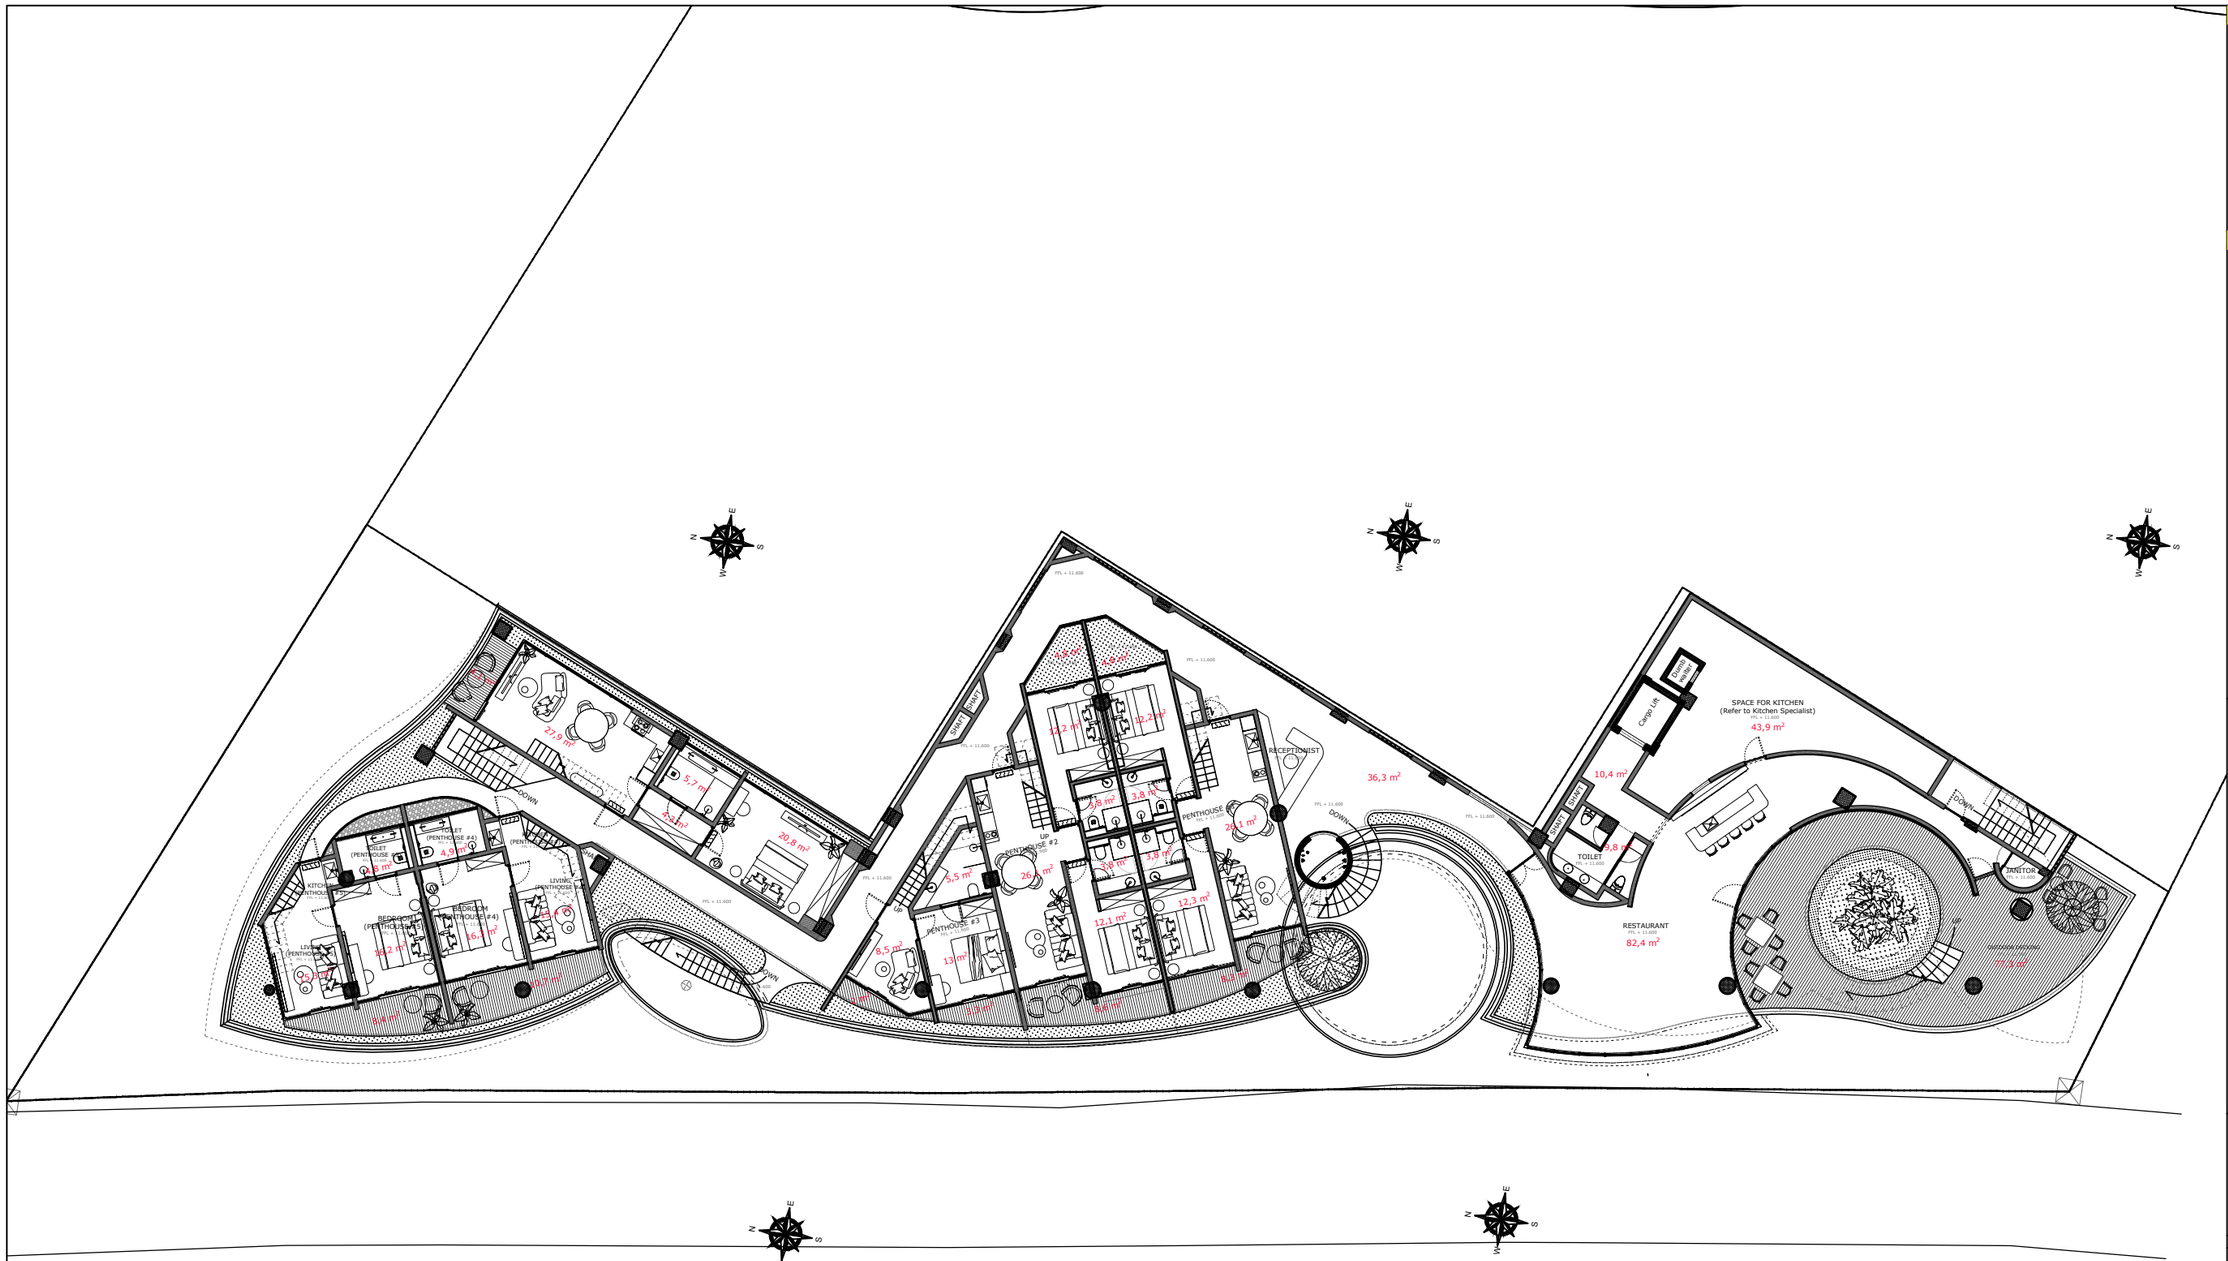

TOTAL AREA : 926.8 m²

Total Restaurant Area
(3rd + Rooftop)
= 415.8 m²

MELASTI ARCADE

3RD FLOOR PLAN – PENTHOUSES

1: 250

PROJECT

MELASTI
ARCADE

UNGASAN
BALI

CONSULTANTS

archimetriz

ARCHITECTURE, LIGHTING, & HARDSCAPE CONSULTANT

Jl. Gunung Soputan No. 78xx Lot3
Padangsambian-Denpasar - Bali
Telp. : -
Mobile : 081236122999
Email : project@archimetriz.com
-

C+S Engineer	: I Made Juniarta, ST
M+E Engineer	: Ir. IGN Bayu Putra, ST
Quantity surveyor	: Made Ediyana
3d Visualization	: Meta, Vanji, Dede, Dika

Note

This drawing is copyright. All design is the property of Archimetriz Architect and can not be used without their written permission.

All measurements and dimensions must be verified on site by the contractor prior to commencement of work. The Architect must be notified of any discrepancies.
All drawings are to be read in conjunction with other consultants drawings.
All dimensions are in metre unless otherwise noted.

Master Key / Note / Legend :

OWNER

VADYM & VASYL

UNGASAN

MARK	DATE	DESCRIPTION

PRINCIPAL ARCHITECT :	Ir. Pt Swantara P, ST
PROJECT LEADER :	NP Diana Surya, ST
PROJECT ARCH :	Meta, Vanji, Dede
3D DESIGN DEVELOPMENT:	Meta, Vanji, Dede
DRAWN BY:	Meta, Vanji, Dede
CHK'D BY:	Ar. Pt Swantara P, ST
PROJECT NO:	-
CAD DWG FILE:	-
COPYRIGHT:	Archimetriz Architect

SHEET TITLE

MELASTI ARCADE
3RD FLOOR PLAN
-

SCALE	1 : 250
DRAW NO	A.01.08
DATE	-
UPDATE :	-

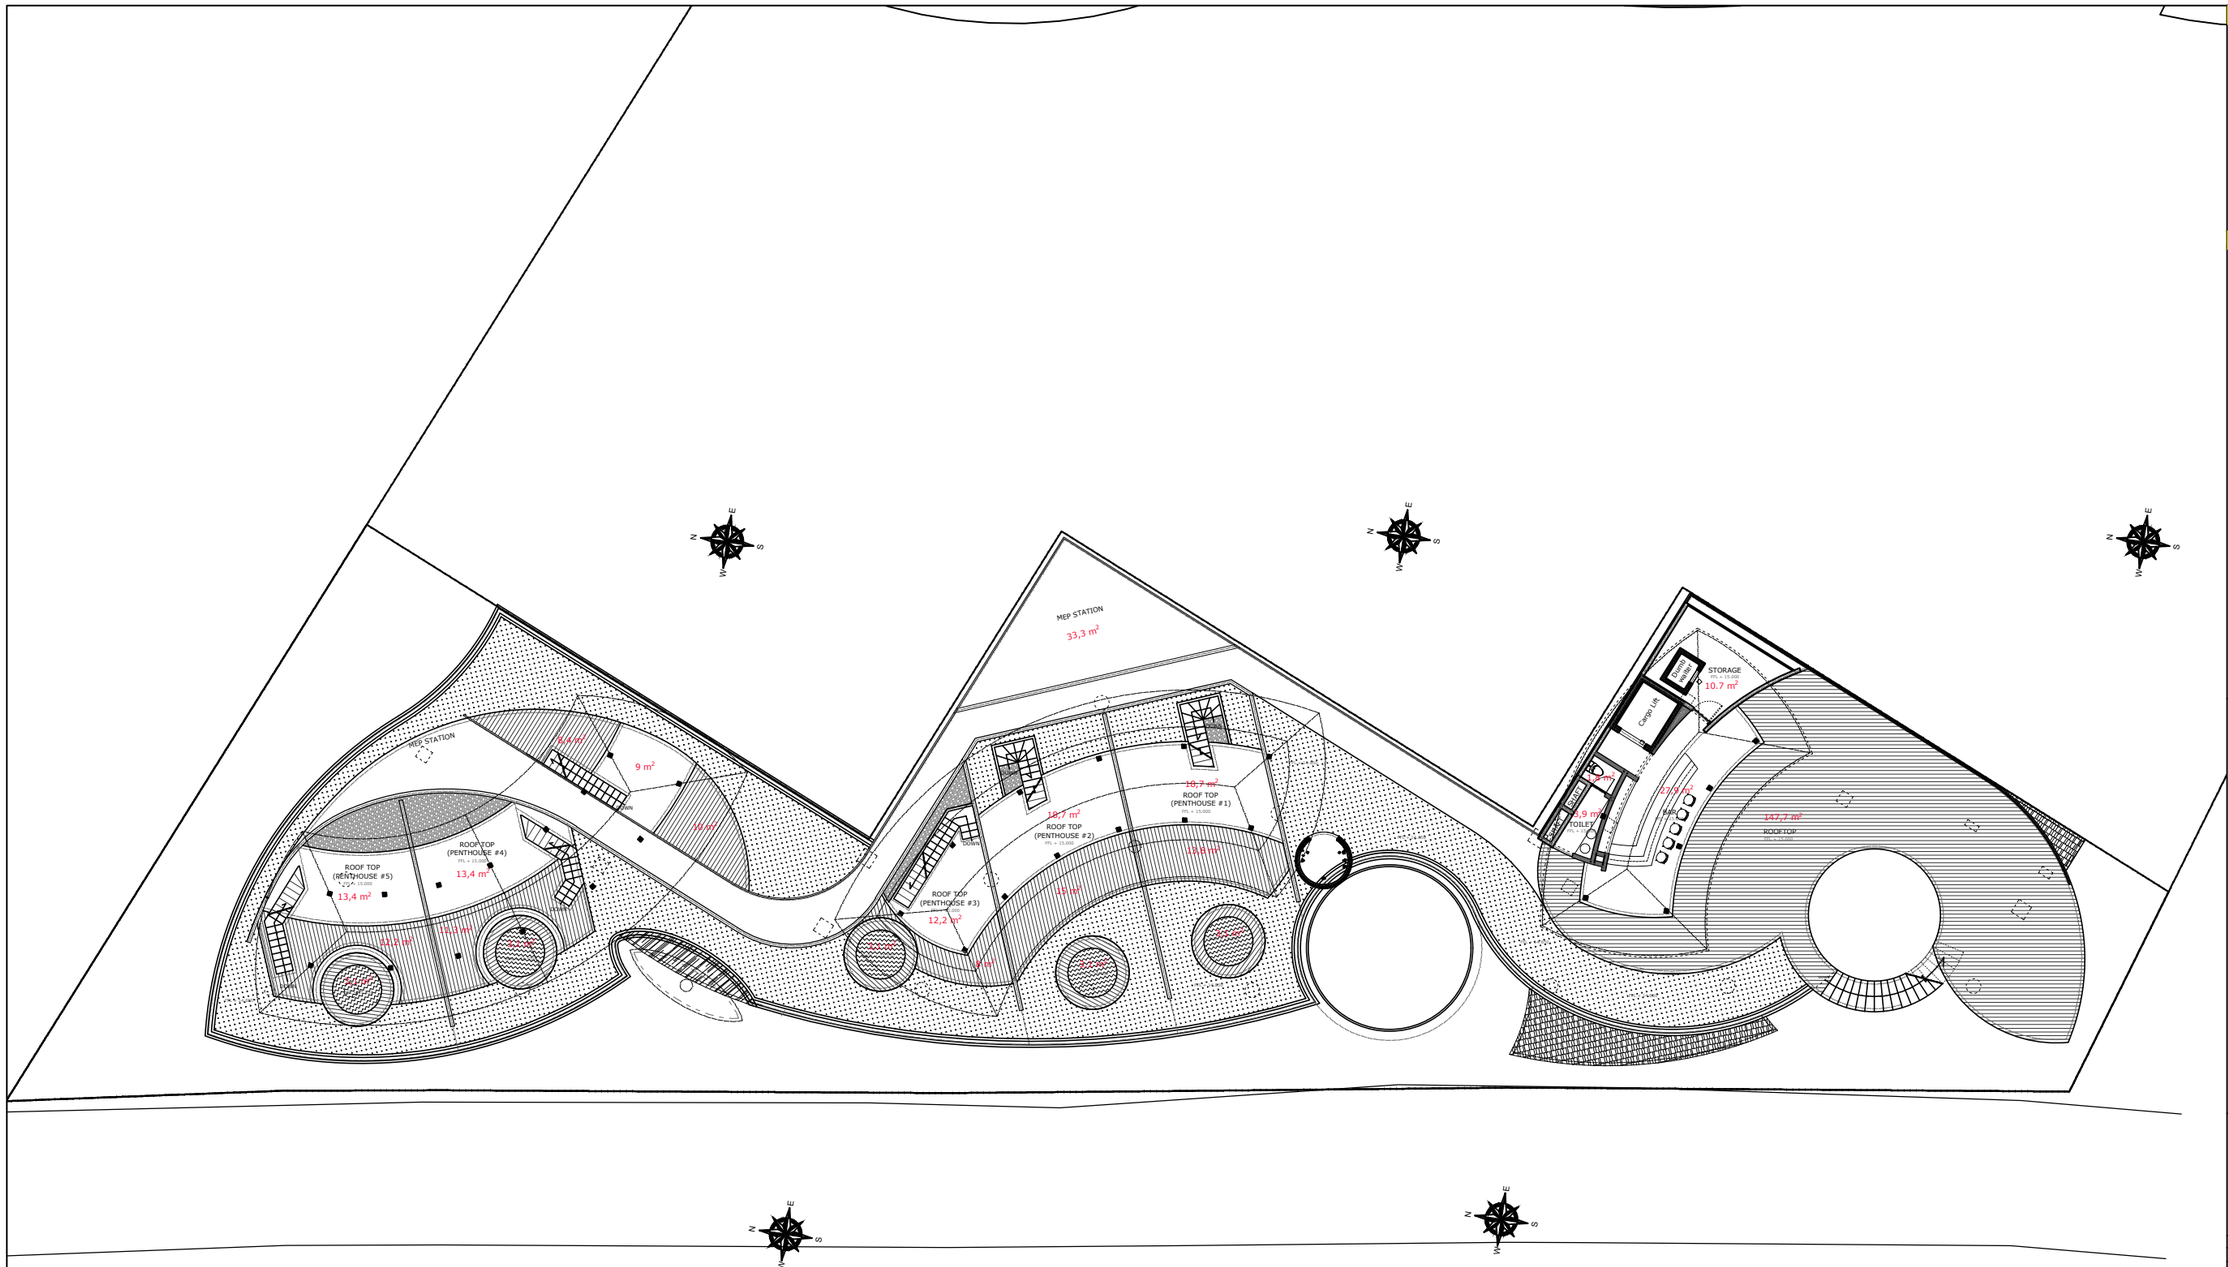

TOTAL AREA : 920.0 m²

Total Restaurant Area
(3rd + Rooftop)
= 415.8 m²

MELASTI ARCADE

ROOFTOP PLAN

1:250

PROJECT

MELASTI
ARCADE

UNGASAN
BALI

CONSULTANTS

archimetriz

ARCHITECTURE, LIGHTING, & HARDSCAPE CONSULTANT

Jl. Gunung Soputan No. 78xx Lot3
Padangsambian-Denpasar - Bali
Telp. : -
Mobile : 081236122999
Email : project@archimetriz.com
-

C+S Engineer	: I Made Juniarta, ST
M+E Engineer	: Ir. IGN Bayu Putra, ST
Quantity surveyor	: Made Ediyana
3d Visualization	: Meta, Vanji, Dede, Dika

Note

This drawing is copyright. All design is the property of Archimetriz Architect and can not be used without their written permission.

All measurements and dimensions must be verified on site by the contractor prior to commencement of work. The Architect must be notified of any discrepancies.
All drawings are to be read in conjunction with other consultants drawings.
All dimensions are in metre unless otherwise noted.

Master Key / Note / Legend :

OWNER

VADYM & VASYL

UNGASAN

MARK	DATE	DESCRIPTION

PRINCIPAL ARCHITECT :	Ar. Pt Swantara P, ST
PROJECT LEADER :	NP Diana Surya, ST
PROJECT ARCH :	Meta, Vanji, Dede
3D DESIGN DEVELOPMENT:	Meta, Vanji, Dede
DRAWN BY:	Meta, Vanji, Dede
CHKD BY:	Ar. Pt Swantara P, ST
PROJECT NO:	-
CAD DWG FILE:	-
COPYRIGHT:	Archimetriz Architect

SHEET TITLE

MELASTI ARCADE
ROOFTOP PLAN
-

SCALE	1 : 250
DRAW NO	A.01.09
DATE	-
UPDATE :	-